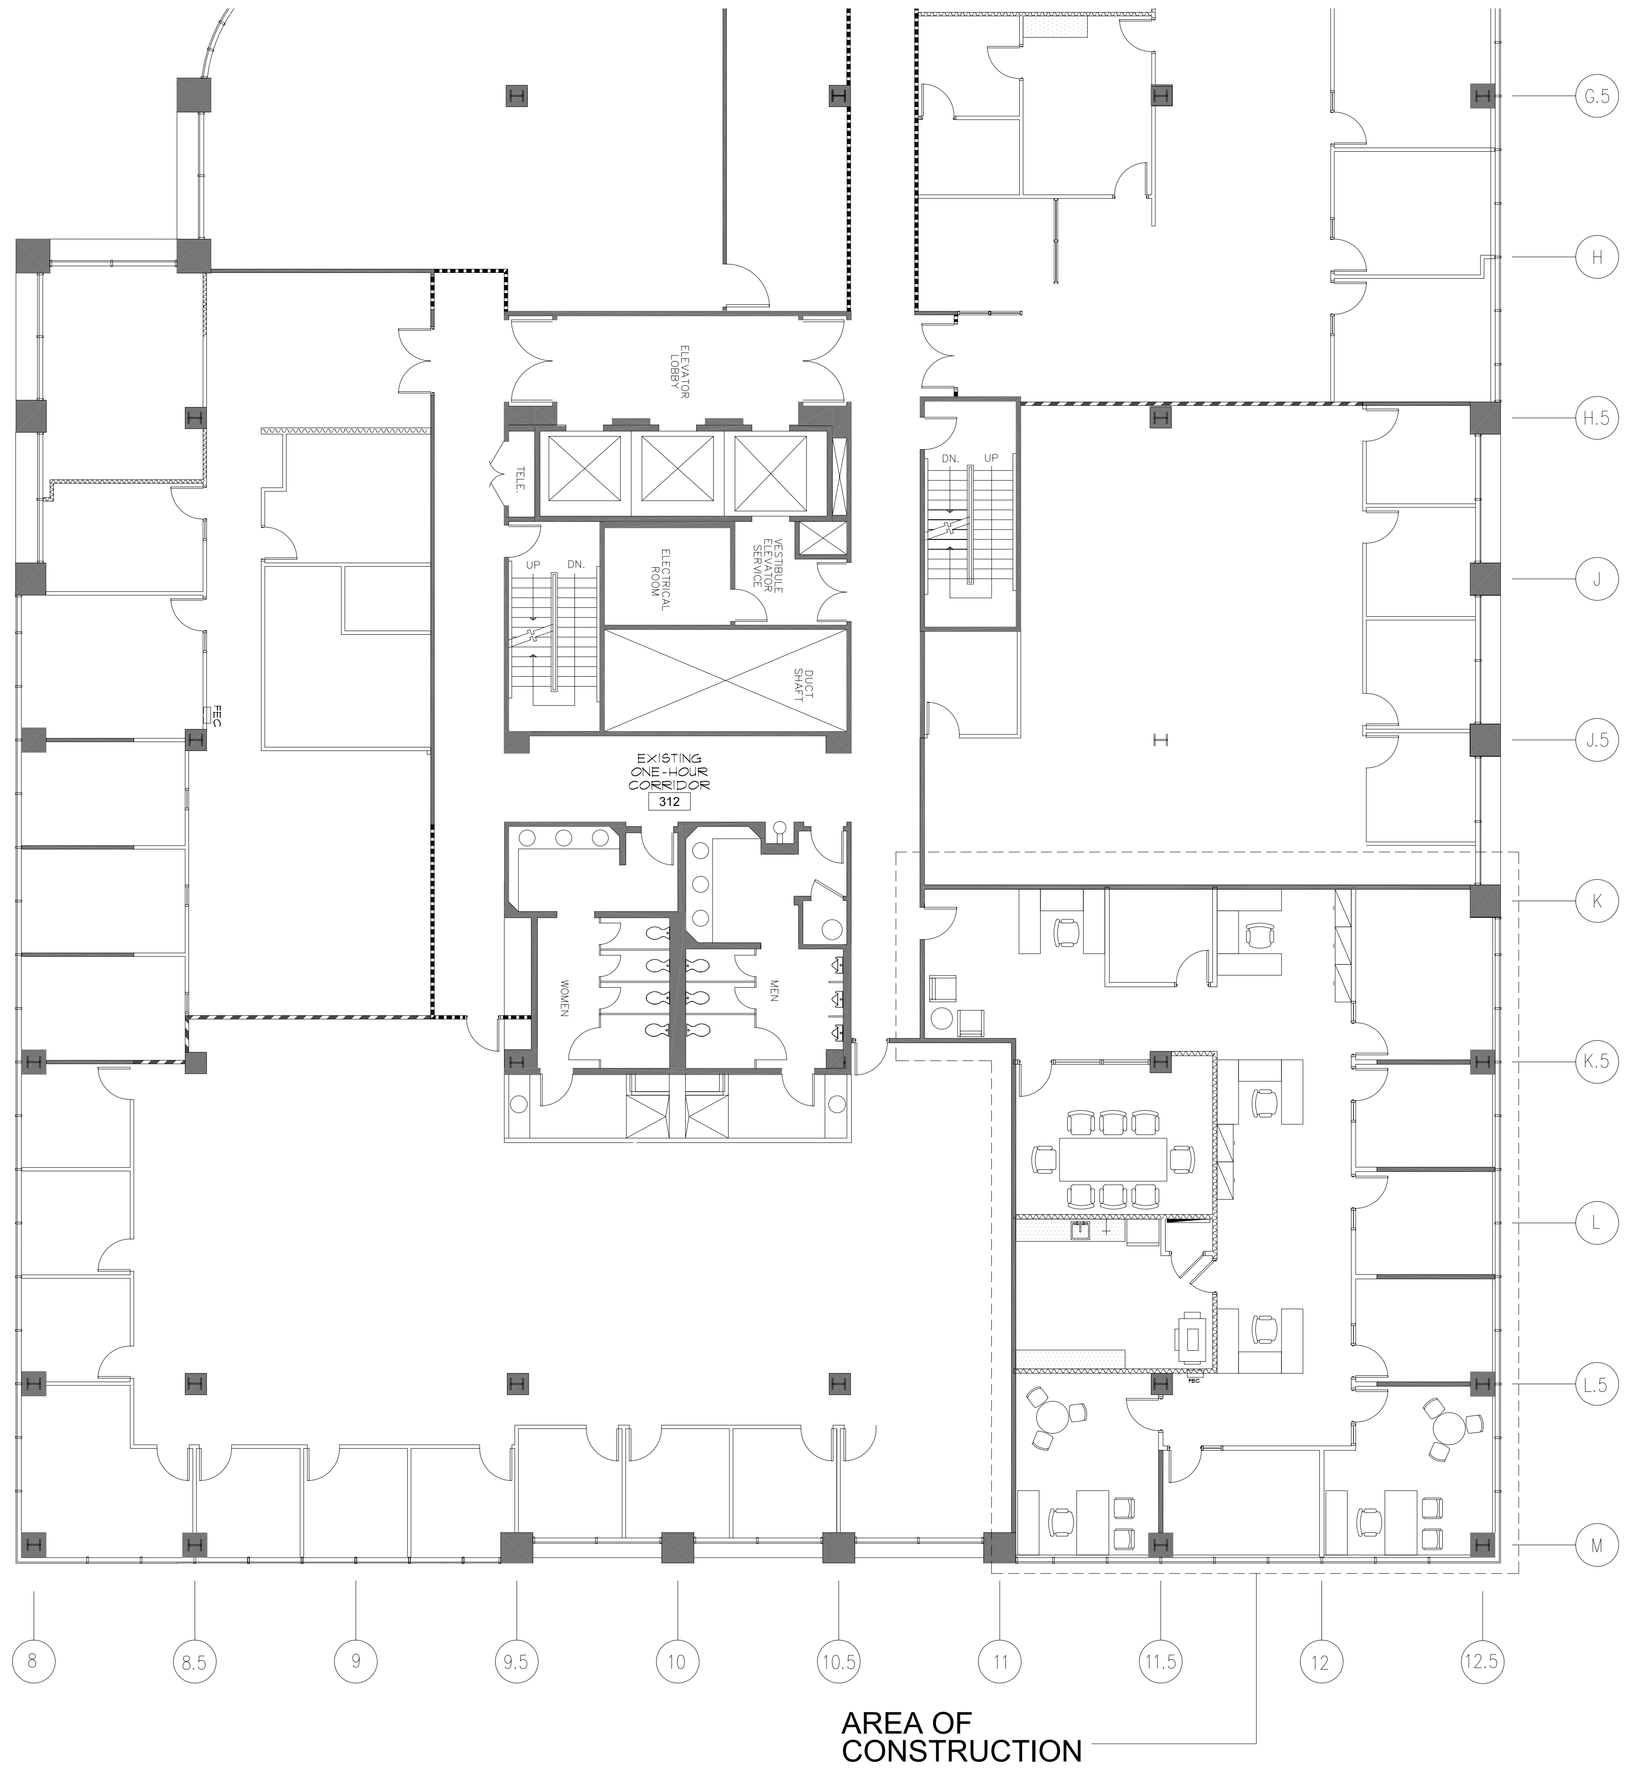

H.HendyAssociates
HHA
INTERIOR PLANNING AND DESIGN

2415 CAMPUS DRIVE SUITE ONE TEN IRVINE CALIFORNIA 92612
TELEPHONE 949.851.3080 FAX 949.851.0807 WWW.HHENDY.COM

PROJECT

BAYVIEW
SPEC SUITE 330

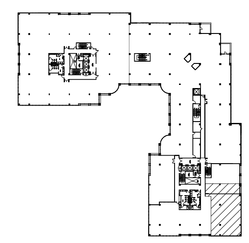

KEY PLAN

ISSUES AND REVISIONS

NO.	DESCRIPTION	DATE

All specifications, drawings, concepts, designs, arrangements, intellectual and written material represented herein constitute unique and unpublished work of H. Hendy Associates and may not be copied, used by or disclosed to others without written consent of H. Hendy Associates.
© 2001 H.HendyAssociates

JOB NUMBER	33000.027.03
DATE	OCTOBER 1, 2003
SCALE	1/8" = 1' - 0"
FILE NAME	FDFR0300
DRAWN BY	TG
APPROVED BY	KW

PROJECT

BAYVIEW
SPEC SUITE 330

100 BAYVIEW CIRCLE
NEWPORT BEACH, CA 92660

THIRD FLOOR

FURNITURE PLAN

IA-5.3